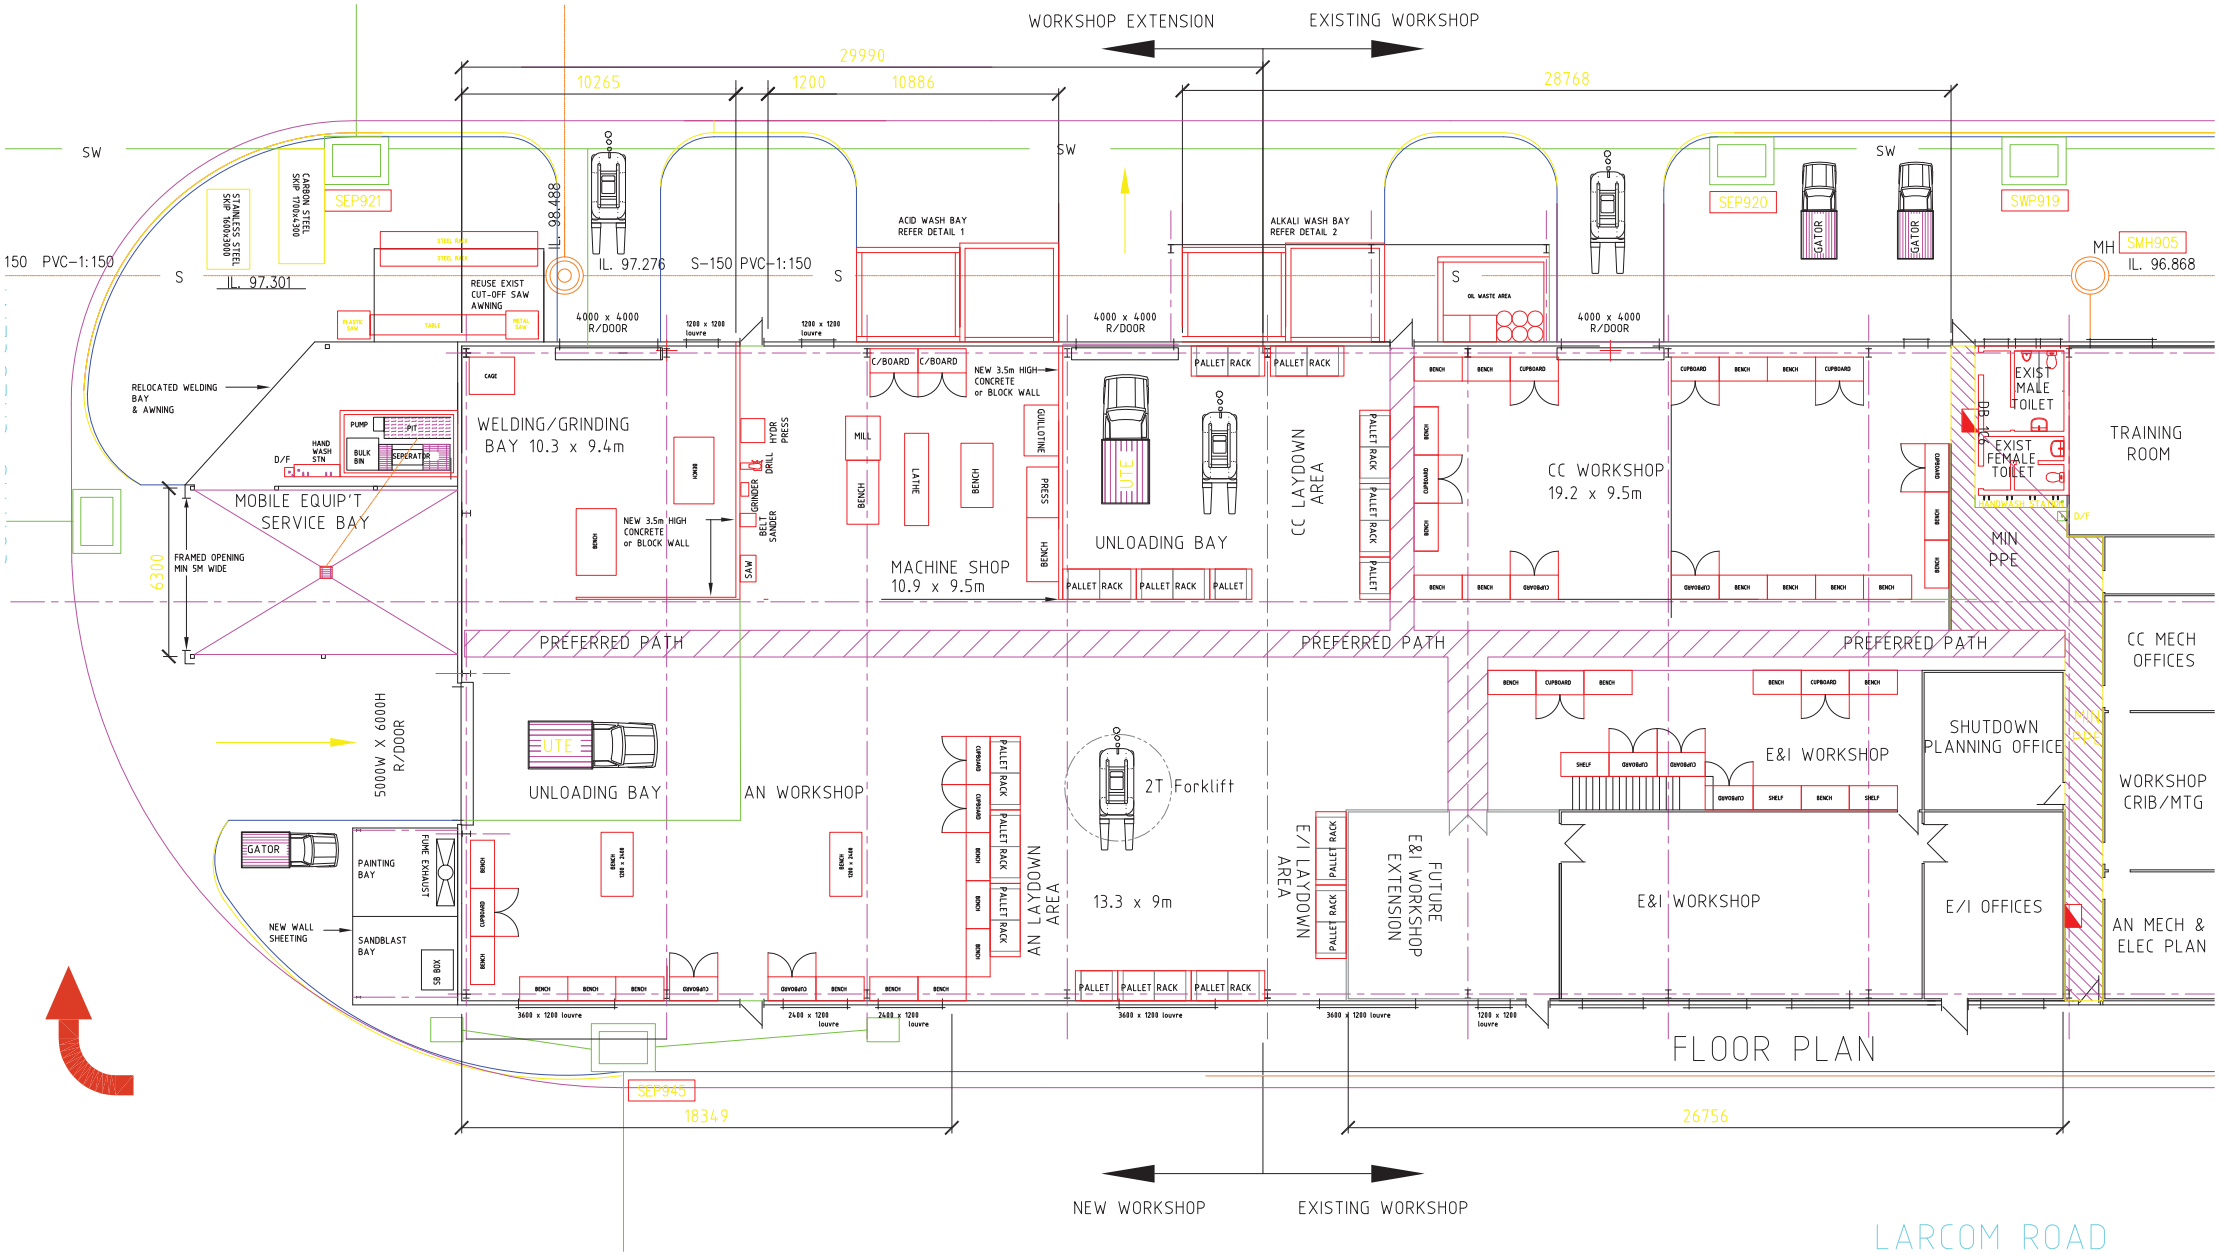
WORKSHOP EXTENSION
EXISTING WORKSHOP
29990
10265
1200
10886
28768
SW
SEP921
STAINLESS STEEL SKIP 1600x300
CARBON STEEL SKIP 1700x4300
150 PVC-1:150
S
IL. 97.301
IL. 98.488
IL. 97.276
S-150 PVC-1:150
REUSE EXIST CUT-OFF SAW AWNING
4000 x 4000 R/DOOR
1200 x 1200 louvre
ACID WASH BAY REFER DETAIL 1
ALKALI WASH BAY REFER DETAIL 2
OIL WASTE AREA
SEP920
GATOR
SWP919
MH SMH905
IL. 96.868
RELOCATED WELDING BAY & AWNING
PUMP
PIT
BULK BIN
SEPERATOR
HAND WASH STN
D/F
MOBILE EQUIP'T SERVICE BAY
FRAMED OPENING MIN 5M WIDE
6300
WELDING/GRINDING BAY 10.3 x 9.4m
CAGE
BENCH
NEW 3.5m HIGH CONCRETE or BLOCK WALL
HYDR PRESS
DRILL
GRINDER
BELT SANDER
SAW
MILL
LATHE
C/BOARD
GUILLOTINE
PRESS
MACHINE SHOP 10.9 x 9.5m
UTE
UNLOADING BAY
PALLET RACK
PALLET
CC LAYDOWN AREA
CUPBOARD
CC WORKSHOP 19.2 x 9.5m
EXIST MALE TOILET
EXIST FEMALE TOILET
TRAINING ROOM
MIN PPE
PREFERRED PATH
CC MECH OFFICES
5000W X 6000H R/DOOR
UNLOADING BAY
AN WORKSHOP
2T Forklift
AN LAYDOWN AREA
13.3 x 9m
E/I LAYDOWN AREA
FUTURE E&I WORKSHOP EXTENSION
E&I WORKSHOP
SHUTDOWN PLANNING OFFICE
WORKSHOP CRIB/MTG
E/I OFFICES
AN MECH & ELEC PLAN
PAINTING BAY
FUME EXHAUST
SANDBLAST BAY
SS BOX
NEW WALL SHEETING
3600 x 1200 louvre
2400 x 1200 louvre
SEP945
18349
26756
NEW WORKSHOP
EXISTING WORKSHOP
FLOOR PLAN
LARCOM ROAD